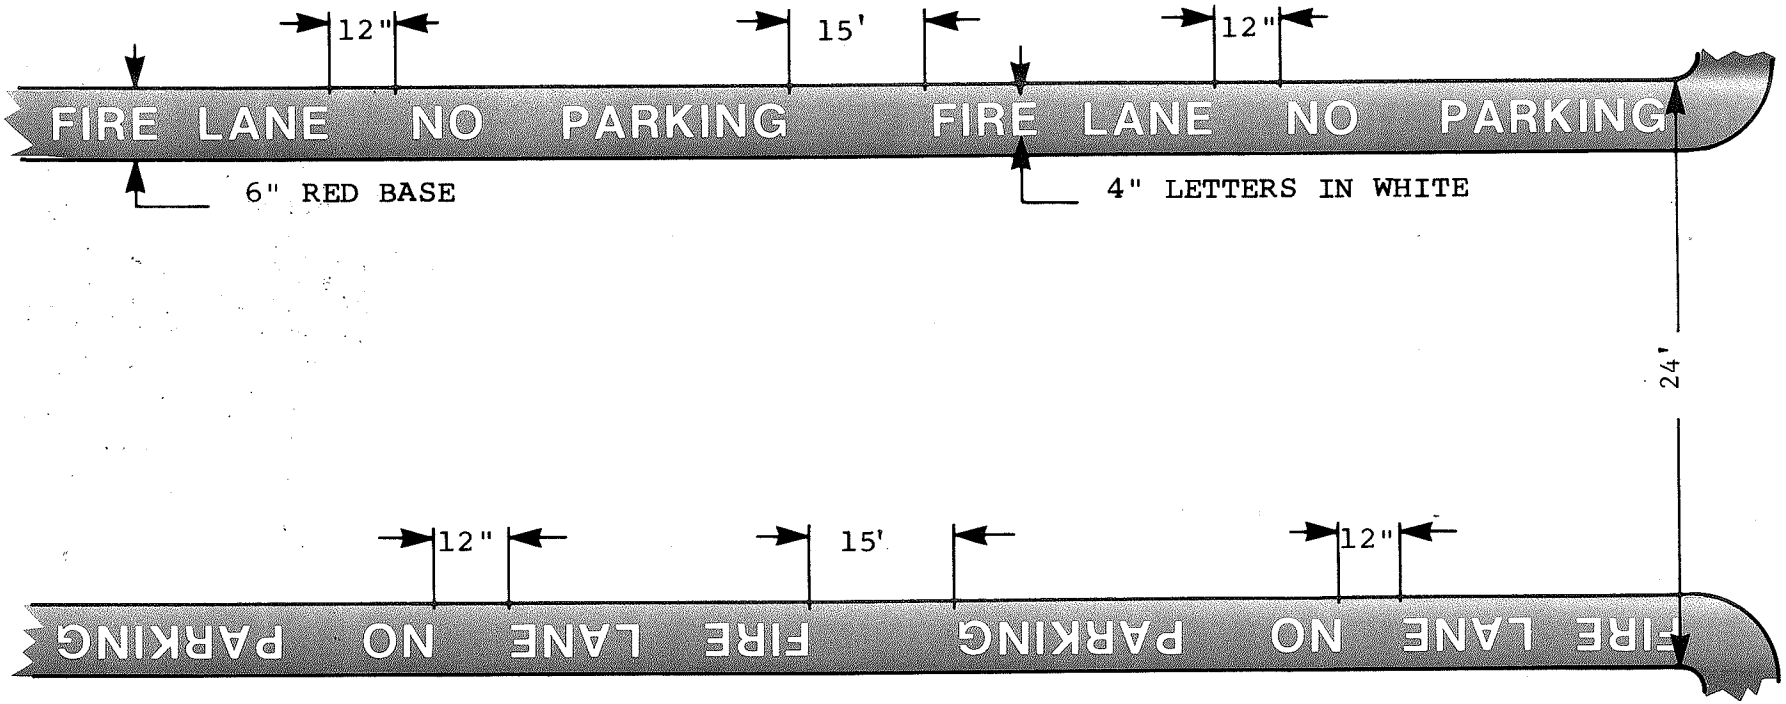

1. "FIRE LANE NO PARKING" TO BE PAINTED ENTIRE LENGTH OF DEDICATED FIRE LANE.

2. WHERE PRACTICAL, ALL FIRE LANE MARKINGS SHALL BE REQUIRED TO BE PLACED ON THE CURB.

3. WHERE THE ABOVE FIRE LANE MARKINGS ARE DETERMINED TO BE INADEQUATE IN CONTROLLING TRAFFIC, THE PROPERTY OWNER WILL BE REQUIRED TO POST FIRE LANE SIGNS IN ADDITION TO OTHER FIRE LANE MARKINGS.

4. WHEN RESTRIPING, ADDITIONS TO THE EXISTING FIRE LANES ARE NOT ALLOWED WITHOUT PRIOR APPROVAL OF THE FIRE DEPARTMENT.

5. FOR ADDITIONAL FIRE LANE SPECIFICATIONS, PLEASE CONTACT THE FIRE DEPARTMENT.

FARMERS BRANCH FIRE DEPARTMENT
SPECIFICATIONS FOR FIRE LANE MARKING

REV.: 1-31-89